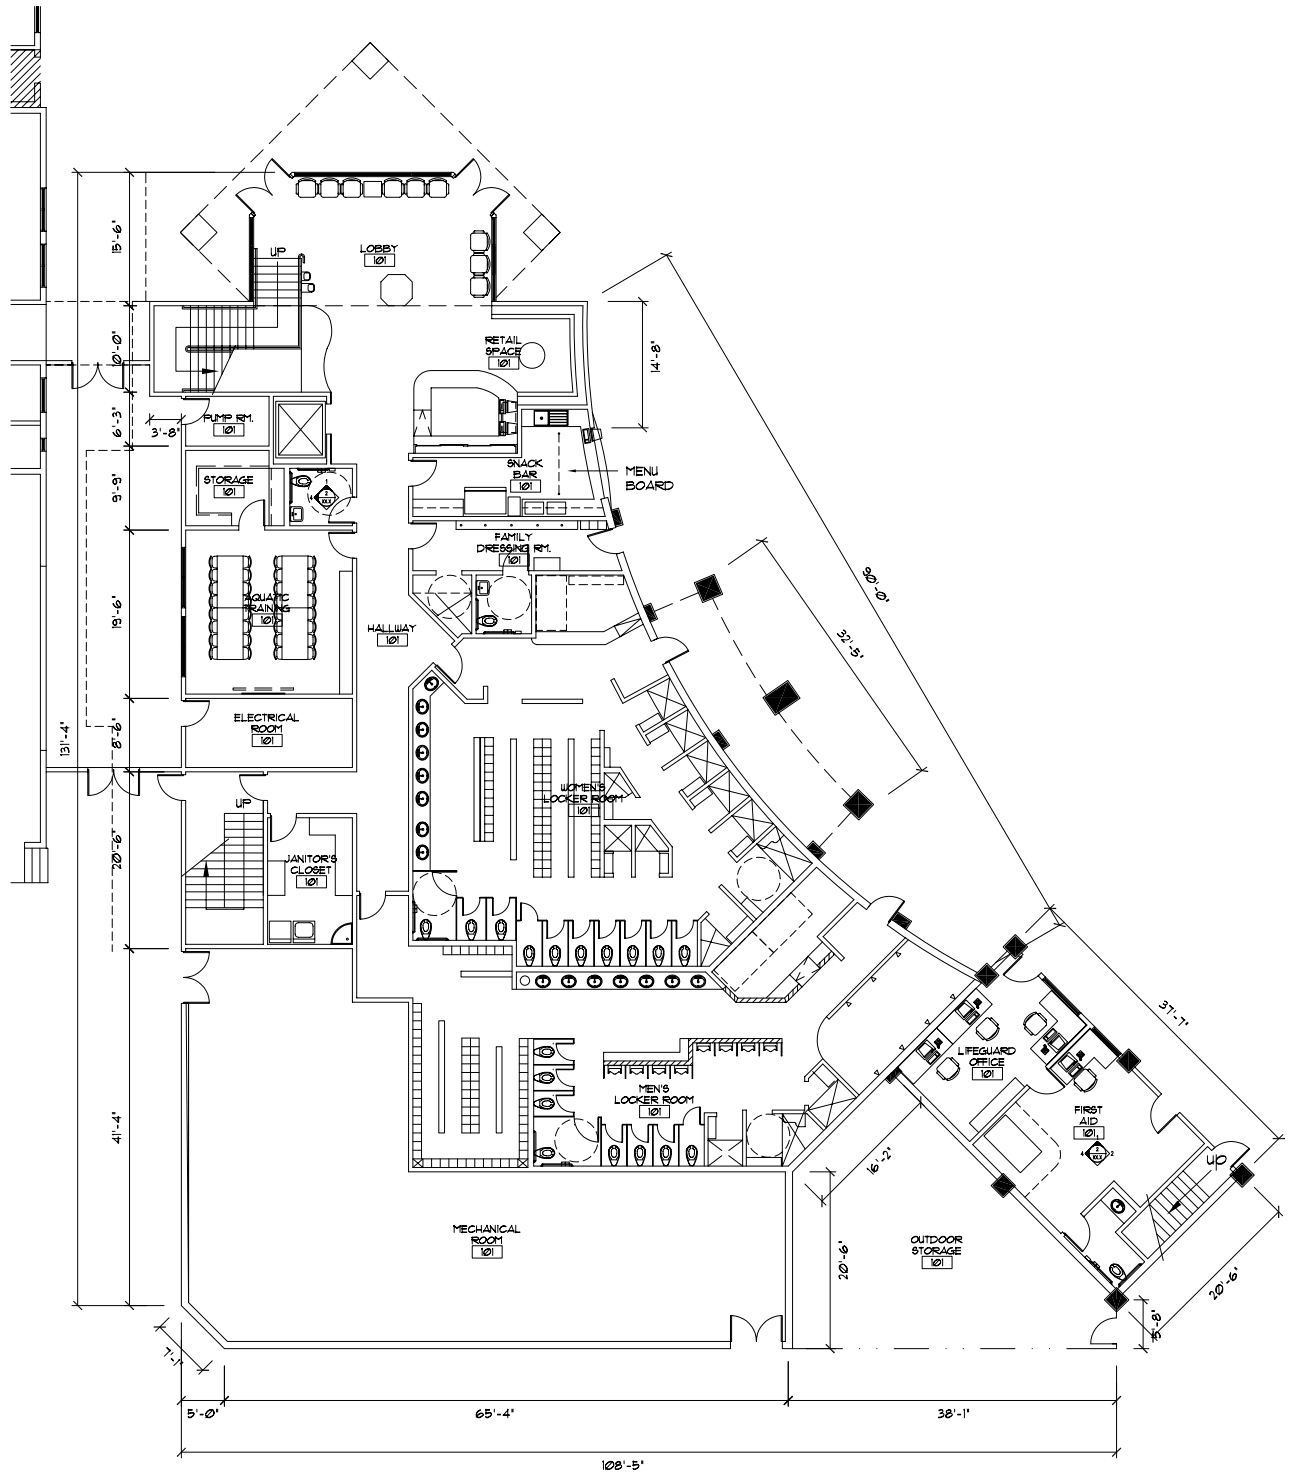

FIRST FLOOR

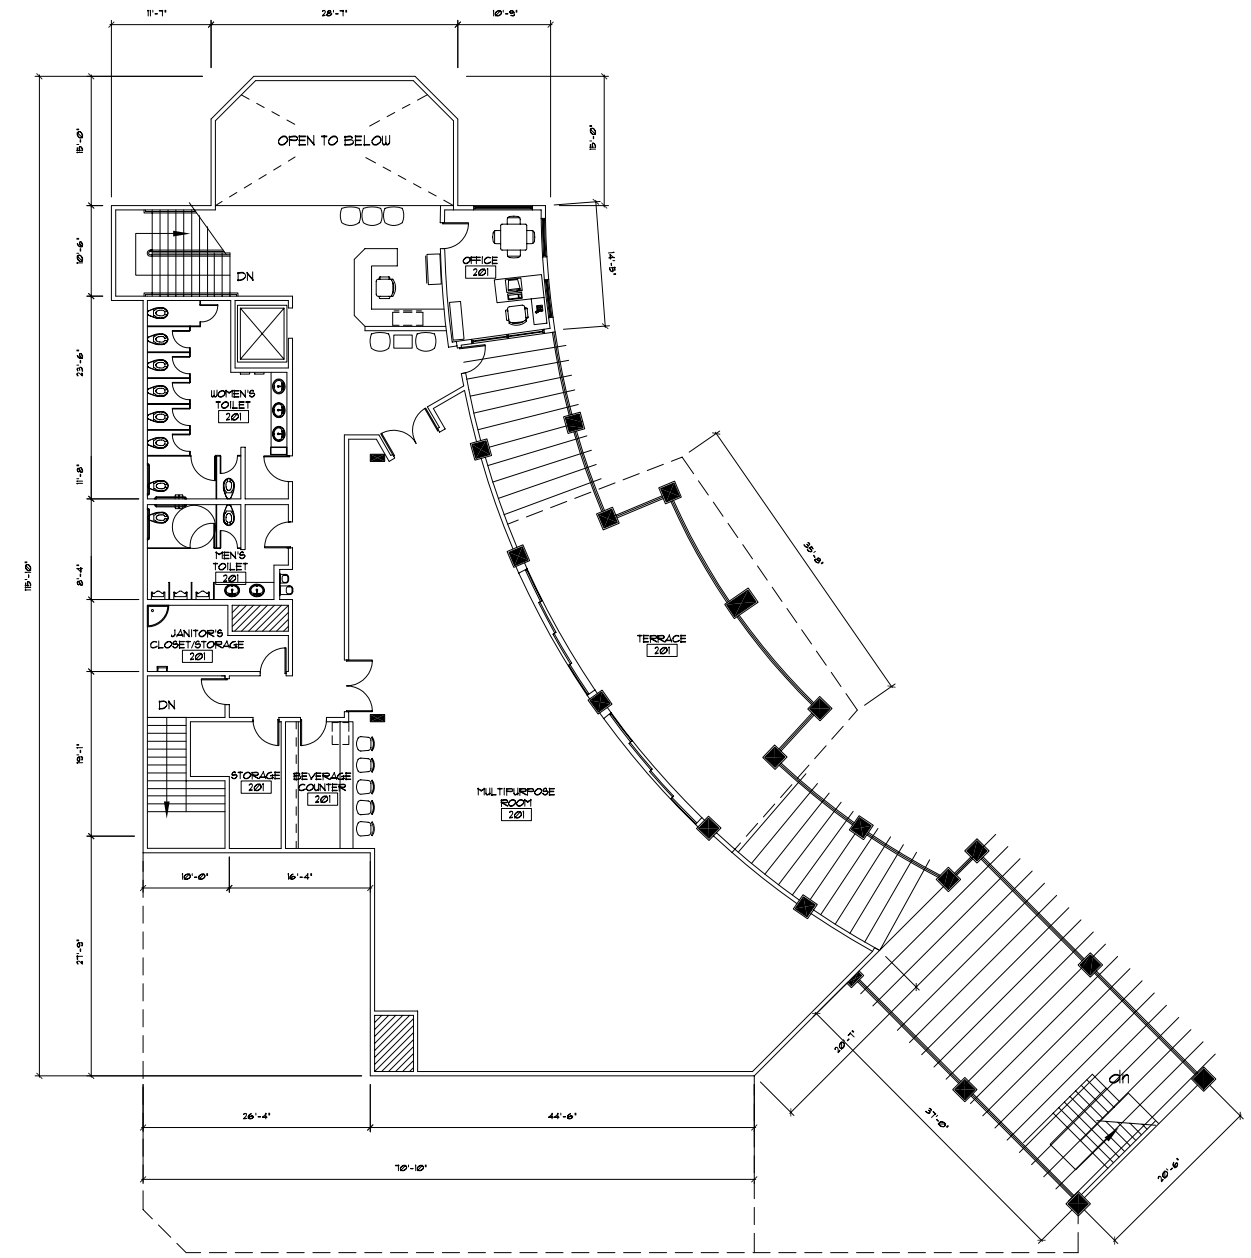

SECOND FLOOR

FLOOR PLANS

THE CITY OF SAN FERNANDO

SCALE: 1/8" = 1'-0"

0 1 4 8 16 32

DATE: AUGUST 4, 2003

PROJECT NUMBER: 213.0301.10

SAN FERNANDO REGIONAL POOL FACILITY

SAN FERNANDO, CALIFORNIA

MAPLE DELL + McCLELLAND
ARCHITECTS, LLP
ARCHITECTURE ▼ PLANNING ▼ INTERIOR DESIGN
201 SOUTH LAKE AVENUE
SUITE 403
PASADENA, CALIFORNIA 91101
T 626.578.1782 F 626.578.1928